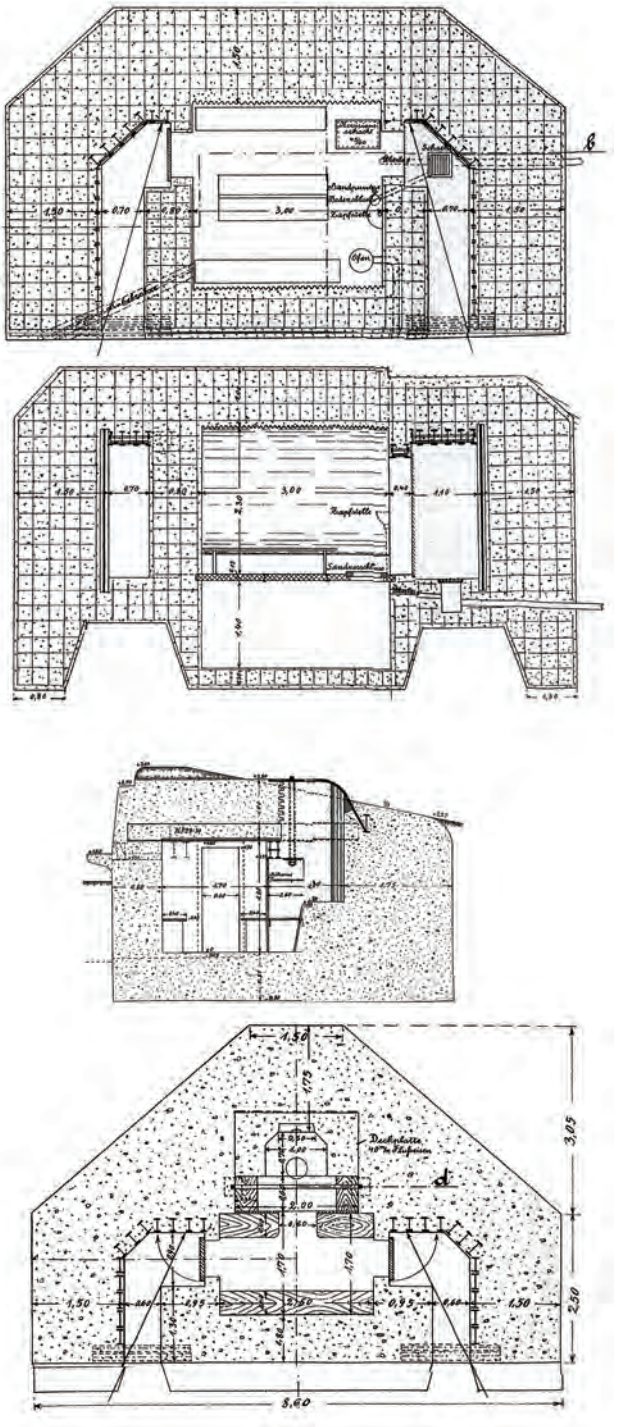

Iron reinforcement and train rail disposition of types IK 2a and IK 5.